



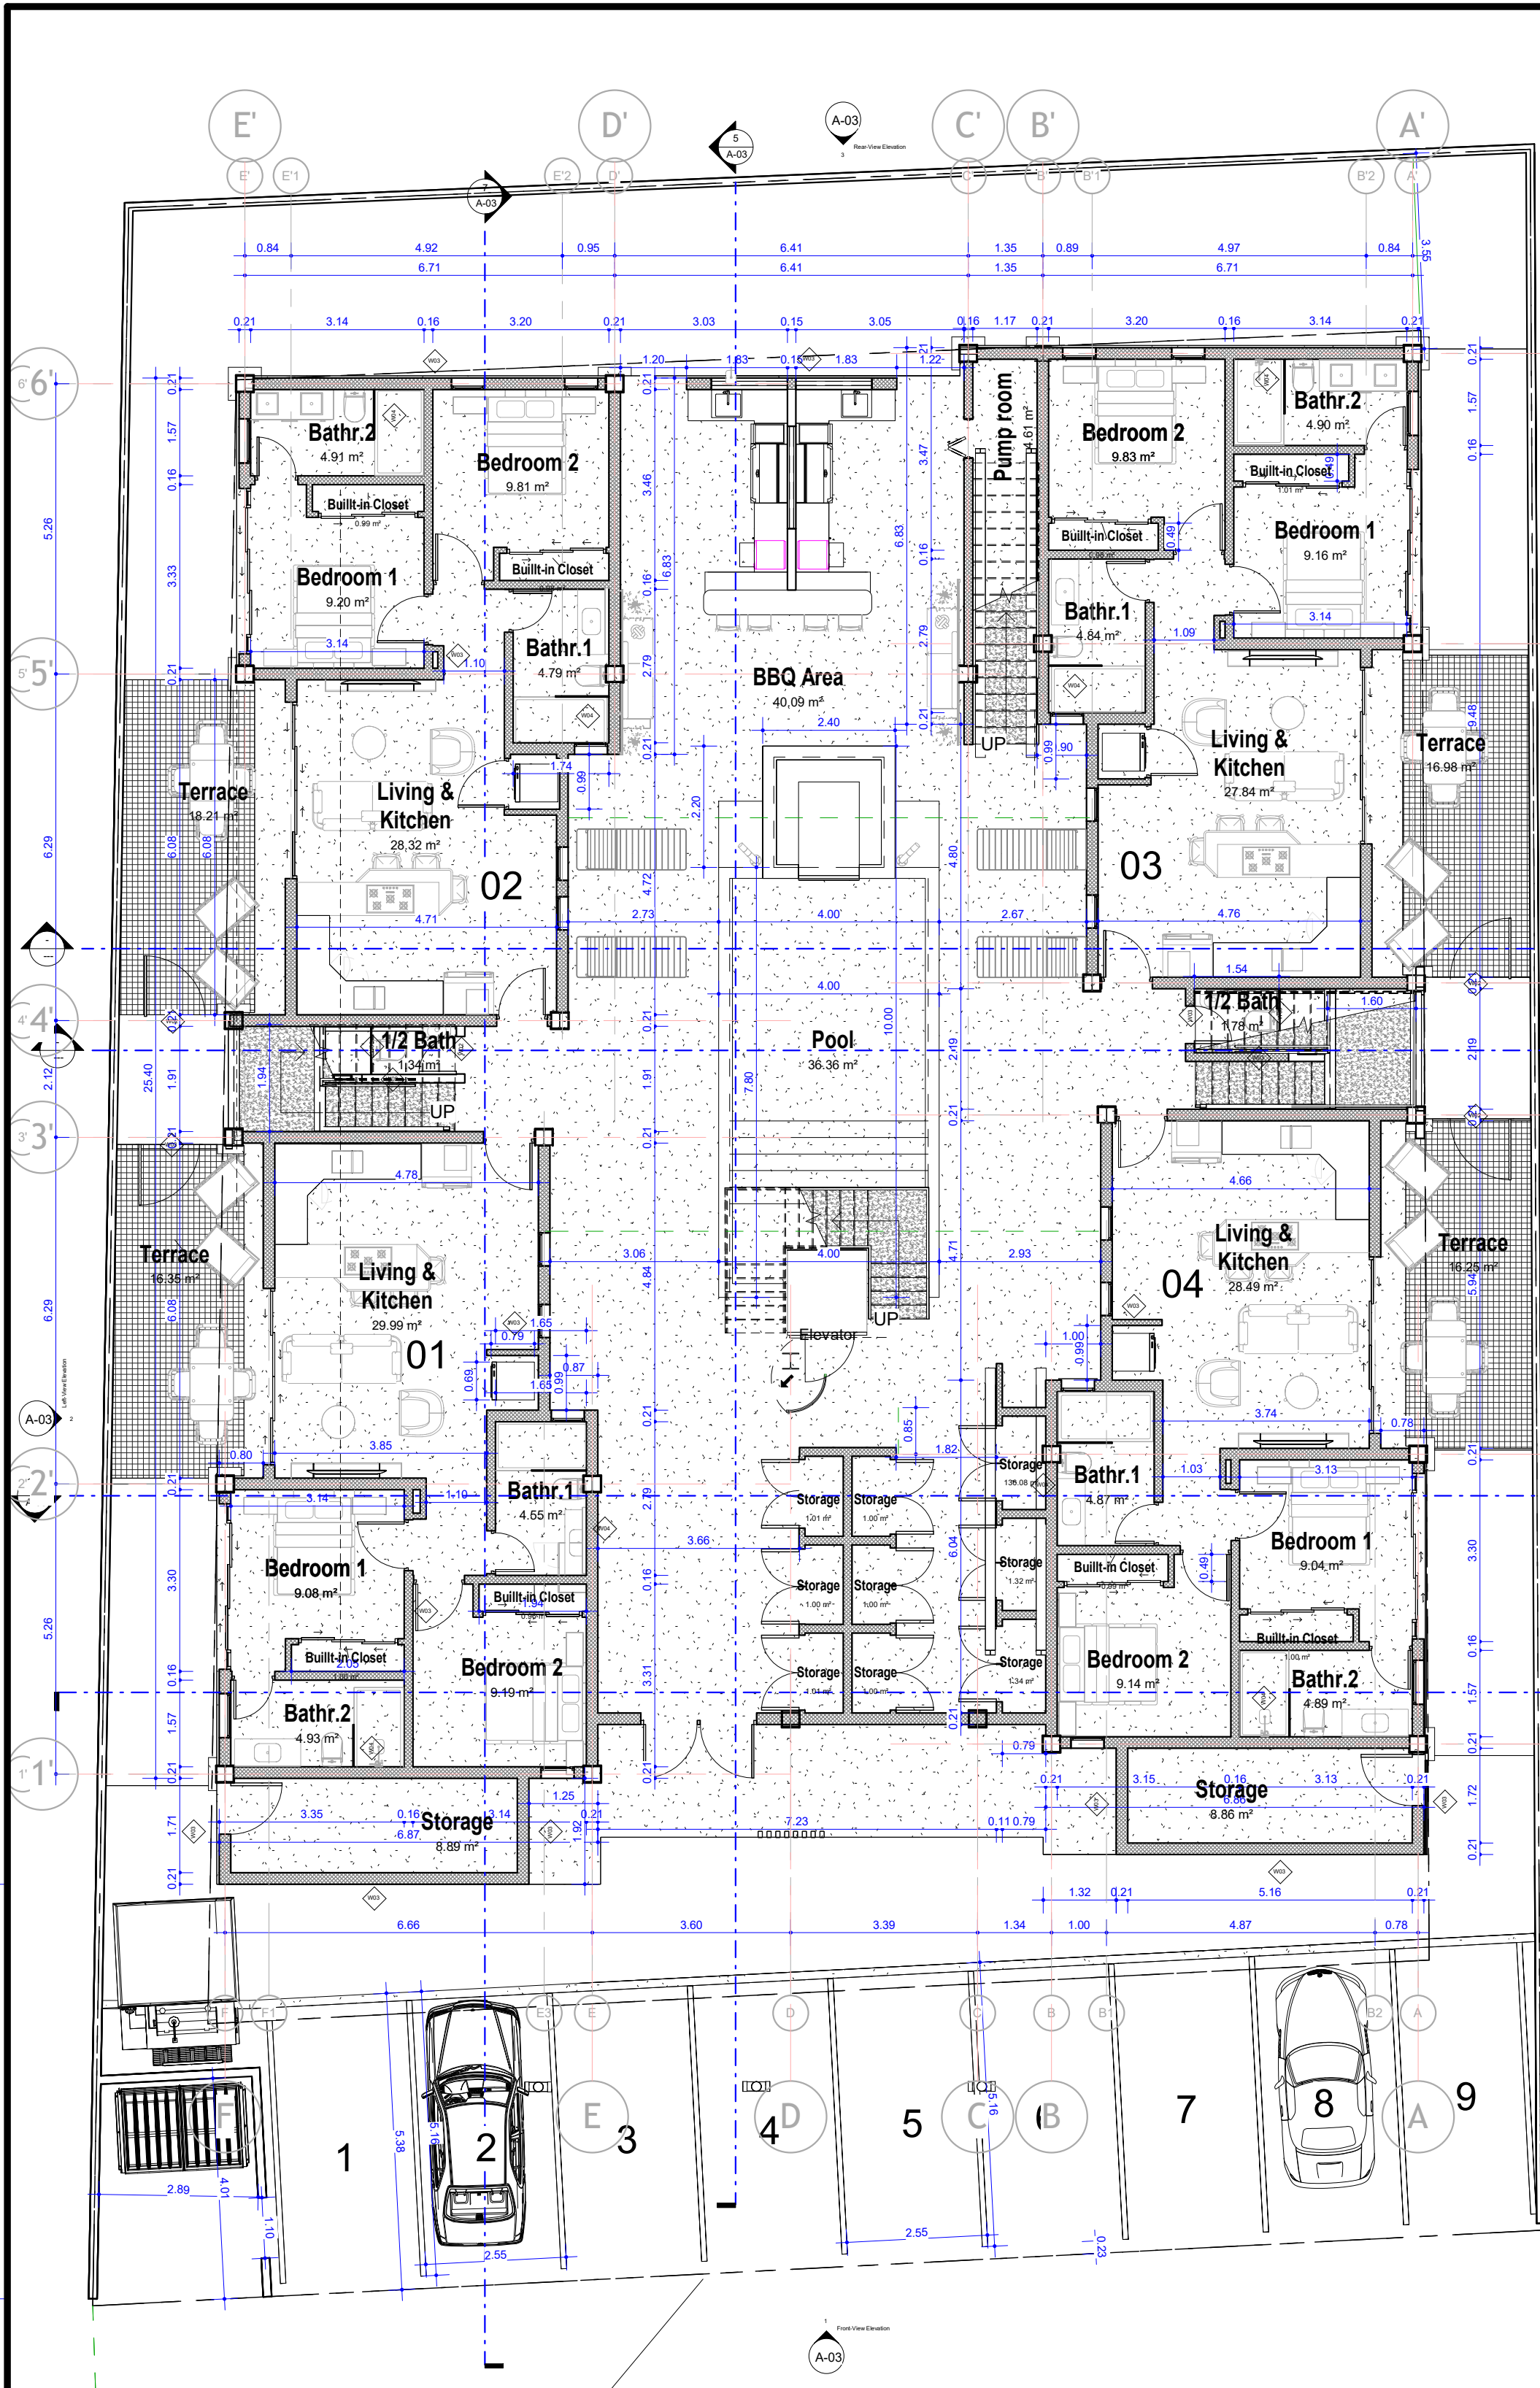

1 Floorplan  
1 : 100

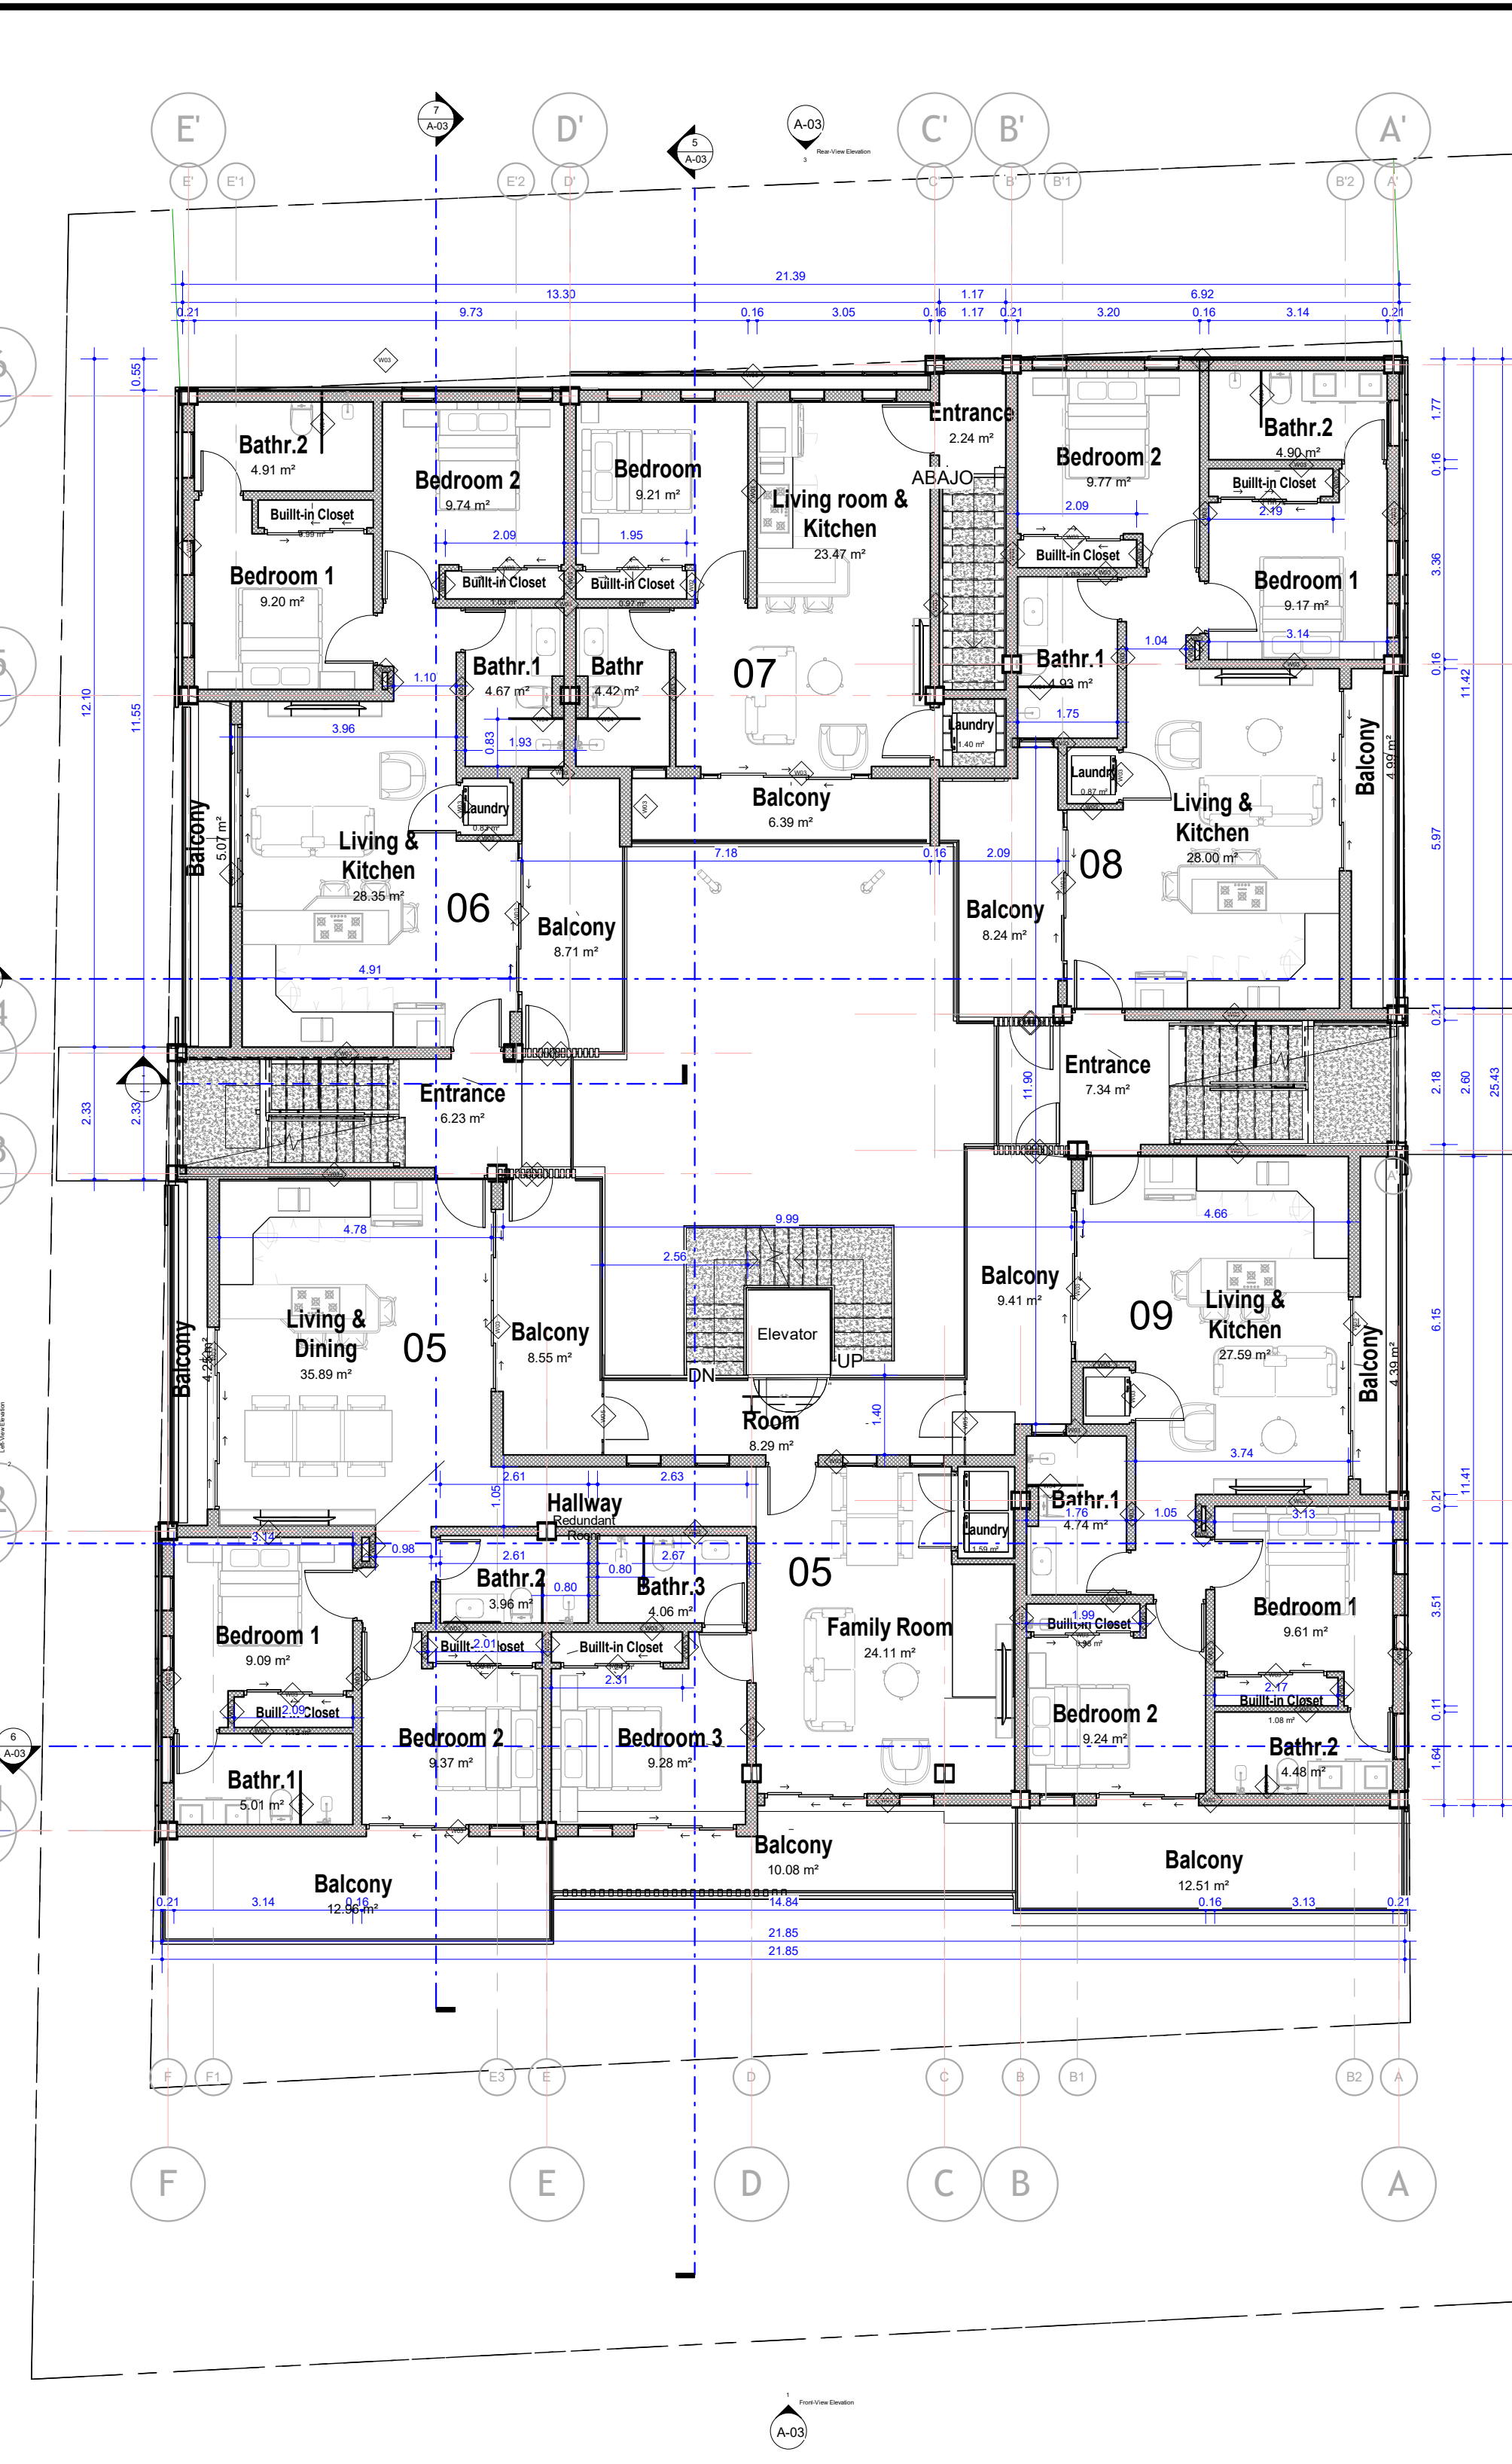

2 Level 2  
1 : 100

| UNIT RENTABLE AREA - LEVEL 0 |       |      |      |
|------------------------------|-------|------|------|
| Unit ID                      | Level | Name | Area |

|  |         |           |          |
|--|---------|-----------|----------|
|  | Level 0 | 1/2 Bath  | 1.78 m²  |
|  | Level 0 | Pump room | 4.61 m²  |
|  | Level 0 | BBQ Area  | 40.09 m² |
|  | Level 0 | Pool      | 36.36 m² |
|  |         |           | 82.84 m² |

|    |         |                  |          |
|----|---------|------------------|----------|
| 01 | Level 0 | Living & Kitchen | 29.99 m² |
| 01 | Level 0 | Bathr.2          | 4.93 m²  |
| 01 | Level 0 | Bedroom 1        | 9.08 m²  |
| 01 | Level 0 | Built-in Closet  | 1.00 m²  |
| 01 | Level 0 | Built-in Closet  | 0.96 m²  |
| 01 | Level 0 | Bathr.1          | 4.55 m²  |
| 01 | Level 0 | Bedroom 2        | 9.19 m²  |
| 01 | Level 0 | Terrace          | 16.35 m² |
|    |         |                  | 76.04 m² |

|    |         |                  |          |
|----|---------|------------------|----------|
| 02 | Level 0 | Living & Kitchen | 28.32 m² |
| 02 | Level 0 | Bedroom 1        | 9.20 m²  |
| 02 | Level 0 | Bathr.1          | 4.79 m²  |
| 02 | Level 0 | Bedroom 2        | 9.81 m²  |
| 02 | Level 0 | Built-in Closet  | 0.98 m²  |
| 02 | Level 0 | Built-in Closet  | 0.99 m²  |
| 02 | Level 0 | Bathr.2          | 4.91 m²  |
| 02 | Level 0 | Terrace          | 18.21 m² |
|    |         |                  | 77.20 m² |

|    |         |                  |          |
|----|---------|------------------|----------|
| 03 | Level 0 | Bedroom 2        | 9.83 m²  |
| 03 | Level 0 | Bathr.2          | 4.90 m²  |
| 03 | Level 0 | Built-in Closet  | 1.01 m²  |
| 03 | Level 0 | Bedroom 1        | 9.16 m²  |
| 03 | Level 0 | Bathr.1          | 4.84 m²  |
| 03 | Level 0 | Living & Kitchen | 27.84 m² |
| 03 | Level 0 | Built-in Closet  | 0.98 m²  |
| 03 | Level 0 | Terrace          | 16.98 m² |
|    |         |                  | 75.54 m² |

|    |         |                  |           |
|----|---------|------------------|-----------|
| 04 | Level 0 | Living & Kitchen | 28.49 m²  |
| 04 | Level 0 | Bathr.1          | 4.87 m²   |
| 04 | Level 0 | Bedroom 1        | 9.04 m²   |
| 04 | Level 0 | Built-in Closet  | 0.99 m²   |
| 04 | Level 0 | Built-in Closet  | 1.00 m²   |
| 04 | Level 0 | Bathr.2          | 4.89 m²   |
| 04 | Level 0 | Bedroom 2        | 9.14 m²   |
| 04 | Level 0 | Terrace          | 16.25 m²  |
| 04 | Level 0 | Storage          | 8.89 m²   |
| 04 | Level 0 | Storage          | 8.86 m²   |
| 04 | Level 0 | 1/2 Bath         | 1.34 m²   |
| 04 | Level 0 | Storage          | 1.01 m²   |
| 04 | Level 0 | Storage          | 1.00 m²   |
| 04 | Level 0 | Storage          | 1.00 m²   |
| 04 | Level 0 | Storage          | 1.01 m²   |
| 04 | Level 0 | Storage          | 1.34 m²   |
| 04 | Level 0 | Storage          | 1.32 m²   |
| 04 | Level 0 | Storage          | 136.08 m² |
|    |         |                  | 238.53 m² |
|    |         |                  | 550.15 m² |

| UNIT RENTABLE AREA - LEVEL 2 |       |      |      |
|------------------------------|-------|------|------|
| Unit ID                      | Level | Name | Area |

|  |         |          |          |
|--|---------|----------|----------|
|  | Level 2 | Entrance | 7.34 m²  |
|  | Level 2 | Entrance | 2.24 m²  |
|  | Level 2 | Entrance | 6.23 m²  |
|  |         |          | 15.81 m² |

|    |         |                 |          |
|----|---------|-----------------|----------|
| 04 | Level 2 | Bathr.2         | 4.91 m²  |
| 04 | Level 2 | Bedroom 1       | 9.20 m²  |
| 04 | Level 2 | Built-in Closet | 0.99 m²  |
| 04 | Level 2 | Bedroom 2       | 9.74 m²  |
| 04 | Level 2 | Built-in Closet | 1.03 m²  |
| 04 | Level 2 | Laundry         | 0.83 m²  |
| 04 | Level 2 | Laundry         | 0.87 m²  |
| 04 | Level 2 | Room            | 8.29 m²  |
| 04 | Level 2 | Balcony         | 12.96 m² |
| 04 | Level 2 | Laundry         | 1.40 m²  |
|    |         |                 | 50.21 m² |

|    |         |                 |                |
|----|---------|-----------------|----------------|
| 05 | Level 2 | Bedroom 3       | 9.28 m²        |
| 05 | Level 2 | Bedroom 2       | 9.37 m²        |
| 05 | Level 2 | Bedroom 1       | 9.09 m²        |
| 05 | Level 2 | Bathr.1         | 5.01 m²        |
| 05 | Level 2 | Built-in Closet | 1.08 m²        |
| 05 | Level 2 | Built-in Closet | 1.12 m²        |
| 05 | Level 2 | Living & Dining | 35.89 m²       |
| 05 | Level 2 | Balcony         | 10.08 m²       |
| 05 | Level 2 | Balcony         | 4.25 m²        |
| 05 | Level 2 | Hallway         | Redundant Room |
| 05 | Level 2 | Family Room     | 24.11 m²       |
| 05 | Level 2 | Laundry         | 1.59 m²        |
| 05 | Level 2 | Bathr.2         | 3.96 m²        |
| 05 | Level 2 | Bathr.3         | 4.06 m²        |
|    |         |                 | 118.89 m²      |

|     |         |         |         |
|-----|---------|---------|---------|
| 005 | Level 2 | Balcony | 8.55 m² |
|     |         |         | 8.55 m² |


|     |         |                 |         |
|-----|---------|-----------------|---------|
| 05a | Level 2 | Built-in Closet | 1.24 m² |
|     |         |                 | 1.24 m² |

|    |         |                  |          |
|----|---------|------------------|----------|
| 06 | Level 2 | Living & Kitchen | 28.35 m² |
| 06 | Level 2 | Bathr.1          | 4.67 m²  |
| 06 | Level 2 | Balcony          | 5.07 m²  |
| 06 | Level 2 | Balcony          | 8.71 m²  |
|    |         |                  | 46.80 m² |

|    |         |                       |          |
|----|---------|-----------------------|----------|
| 07 | Level 2 | Bedroom 2             | 9.77 m²  |
| 07 | Level 2 | Bedroom               | 9.21 m²  |
| 07 | Level 2 | Bathr                 | 4.42 m²  |
| 07 | Level 2 | Built-in Closet       | 0.97 m²  |
| 07 | Level 2 | Living room & Kitchen | 23.47 m² |
| 07 | Level 2 | Balcony               | 6.39 m²  |
|    |         |                       | 54.22 m² |

|    |         |                  |          |
|----|---------|------------------|----------|
| 08 | Level 2 | Living & Kitchen | 28.00 m² |
| 08 | Level 2 | Bedroom 1        | 9.17 m²  |
| 08 | Level 2 | Bathr.2          | 4.90 m²  |
| 08 | Level 2 | Bathr.1          | 4.93 m²  |
| 08 | Level 2 | Built-in Closet  | 1.03 m²  |
| 08 | Level 2 | Built-in Closet  | 1.06 m²  |
| 08 | Level 2 | Balcony          | 8.24 m²  |
| 08 | Level 2 | Balcony          | 4.99 m²  |
|    |         |                  | 62.32 m² |

|    |         |                  |           |
|----|---------|------------------|-----------|
| 09 | Level 2 | Bedroom 2        | 9.24 m²   |
| 09 | Level 2 | Bathr.1          | 4.74 m²   |
| 09 | Level 2 | Built-in Closet  | 0.98 m²   |
| 09 | Level 2 | Bedroom 1        | 9.61 m²   |
| 09 | Level 2 | Built-in Closet  | 1.08 m²   |
| 09 | Level 2 | Bathr.2          | 4.48 m²   |
| 09 | Level 2 | Living & Kitchen | 27.59 m²  |
| 09 | Level 2 | Balcony          | 4.39 m²   |
| 09 | Level 2 | Balcony          | 9.41 m²   |
| 09 | Level 2 | Balcony          | 12.51 m²  |
|    |         |                  | 84.04 m²  |
|    |         |                  | 442.09 m² |

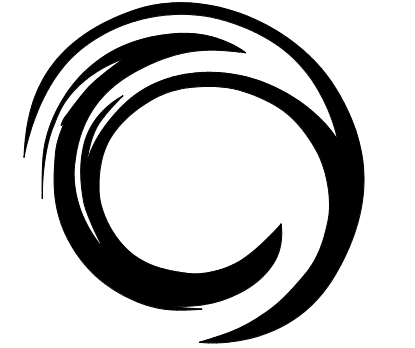

**ZENARCH**  
ARCHITECTURE + DEVELOPMENT

Shiribana 13, Unit 2, Oranjestad, Aruba  
Office : +297-584-0ZEN Cell: +297-594-0ZEN  
www.zenarch.net | info@zenarch.net

## Noord Sea La Vie Apartments

## Noord 116F, Aruba



**ZENARCH**  
ARCHITECTURE + DEVELOPMENT

WWW.ZENARCH.NET



**AIA**  
AMERICAN INSTITUTE OF ARCHITECTS  
MEMBER

Project Description: Noord Sea La Vie Apartments

Project Location: Noord 116F, Aruba

Project Name: Noord Sea La Vie Apartments

Project Number: 2025A-098

Project Architect: Greg Lacle

Project Issue Date: 04/15/26

PAPER FORMAT: Arch D

CAD DWG FILE: \Arquitecto\Rev\2025A-098 - Sea La Vie Apartments\_V1.dwg

DRAWN BY: ZenArch

CHKD BY: ZenArch

COPYRIGHT: ZenArch

| MARK | DATE | DESCRIPTION |
|------|------|-------------|
|      |      |             |
|      |      |             |
INCLUDED DRAWINGS Intended For:

- ☐ DESIGN APPROVAL
- ☐ CONSTRUCTION BIDDING
- ☐ CITY SUBMITTAL (D.O.W.)
- ☐ CONSTRUCTION (Requires D.O.W. approval)

THE INCLUDED PLANS, DRAWINGS, RENDERINGS, SPECIFICATIONS, AND OTHER DOCUMENTS PREPARED BY THE ARCHITECT FOR THIS PROJECT ARE INTELLECTUAL PROPERTY OF THE ARCHITECT'S FIRM AND ARE FOR USE SOLELY WITH RESPECT TO THIS PROJECT AND, UNLESS OTHERWISE PROVIDED, THE ARCHITECT SHALL BE DEEMED THE AUTHOR OF THESE DOCUMENTS AND SHALL RETAIN ALL COMMON LAW, STATUTORY AND OTHER RESERVED RIGHTS, INCLUDING REPRODUCIBLE COPIES OF THE ARCHITECT'S DRAWINGS, SPECIFICATIONS AND OTHER DOCUMENTS FOR INFORMATION AND REFERENCE IN CONNECTION WITH THE OWNERS USE AND OCCUPANCY OF THE PROJECT. THE ARCHITECT'S DRAWINGS, SPECIFICATIONS OR OTHER DOCUMENTS SHALL NOT BE USED BY THE OWNER OR OTHERS ON OTHER PROJECTS, FOR ADDITIONS TO THE PROJECT OR FOR COMPLETION OF THE PROJECT BY OTHERS, UNLESS THE ARCHITECT IS ADVISED TO BE A DEFAULT UNDER THIS AGREEMENT. EXCEPT BY AGREEMENT IN WRITING AND WITH APPROPRIATE COMPENSATION TO THE ARCHITECT.

THESE PLANS ARE: **NOT VALID** WITHOUT THE ARCHITECTS SIGNATURE.

ARCHITECT: \_\_\_\_\_ SIGNATURE: \_\_\_\_\_

Sheet Name: Floorplans

Current Revision:

Revision Issued:

Sheet nr: **A-01**